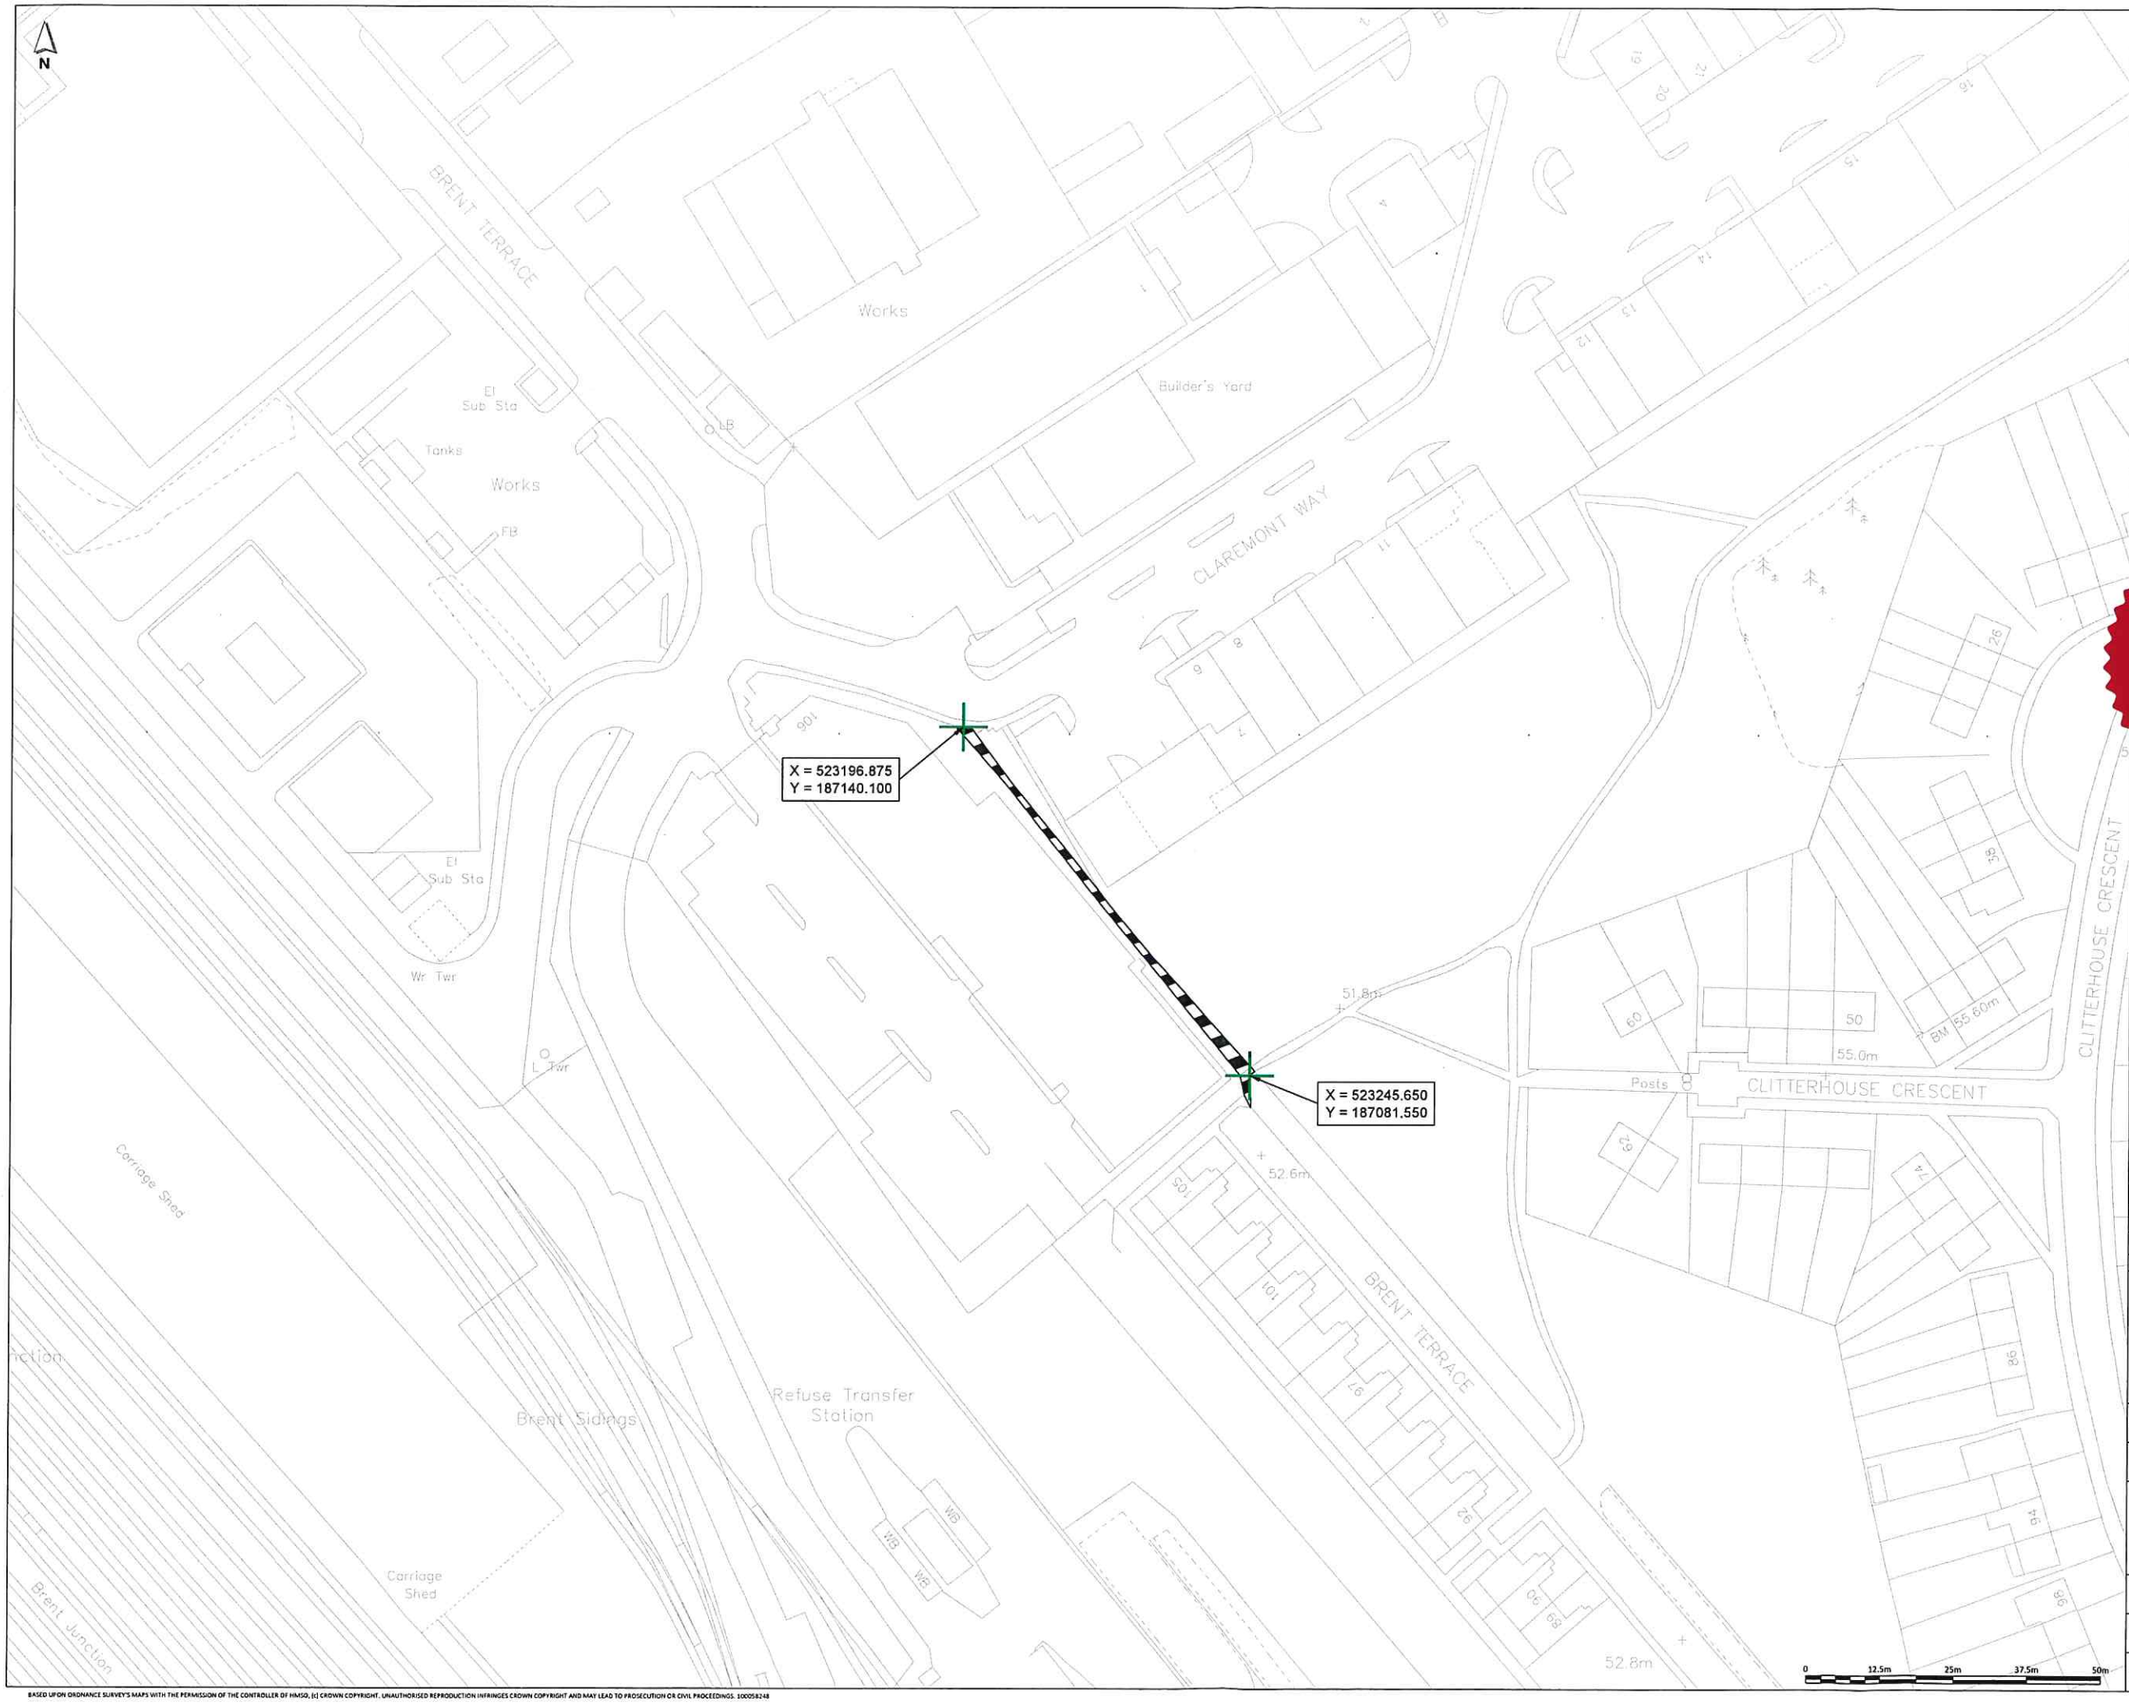

NOTES:

1. THIS DRAWING IS TO BE READ IN CONJUNCTION WITH ALL OTHER RELEVANT DOCUMENTATION.
2. DO NOT SCALE FROM THIS DRAWING, USE ONLY PRINTED DIMENSIONS.
3. ALL DIMENSIONS, CHAINAGES, LEVELS AND COORDINATES ARE IN METRES UNLESS DEFINED OTHERWISE.
4. EXTENT OF PUBLIC HIGHWAY TO BE STOPPED UP (BASED ON DRAWING NO. DRS/TD/AE/BXC/41851-30, PROVIDED BY LB BARNET, DATED AUG 2014)

KEY:

EXTENT OF PUBLIC HIGHWAY TO BE STOPPED UP

(APPROX. AREA = 110m²)

(APPROX. LENGTH = 76m)

29th October 2020.

No. IN SEAL REGISTER 41/5530

REV	DATE	DESCRIPTION	DES	CHK	APP
P0	17JUL20	ORIGINAL ISSUE	BBR	CJM	PVC

steer

www.steergroup.com

Client: BRENT CROSS SOUTH LIMITED PARTNERSHIP

Project Title: BRENT CROSS SOUTH

Drawing Title: 106 FOOTPATH TO BE STOPPED UP

Status: WORK IN PROGRESS

Size:	Scale:	Suitability	Rev.
A1	1:500	S0	P0

Drawing No. 23624002-STR-HGN-100-DR-D-10007

DATE: 14/07/2020 CAD REFERENCE: \\uk.wsp.com\emea\London\Projects\23xxxx\23624002\STR-HGN-100-DR-D-10007 - 007

BASED UPON ORDNANCE SURVEY'S MAPS WITH THE PERMISSION OF THE CONTROLLER OF HMSO, (c) CROWN COPYRIGHT. UNAUTHORISED REPRODUCTION INFRINGES CROWN COPYRIGHT AND MAY LEAD TO PROSECUTION OR CIVIL PROCEEDINGS. 100058248